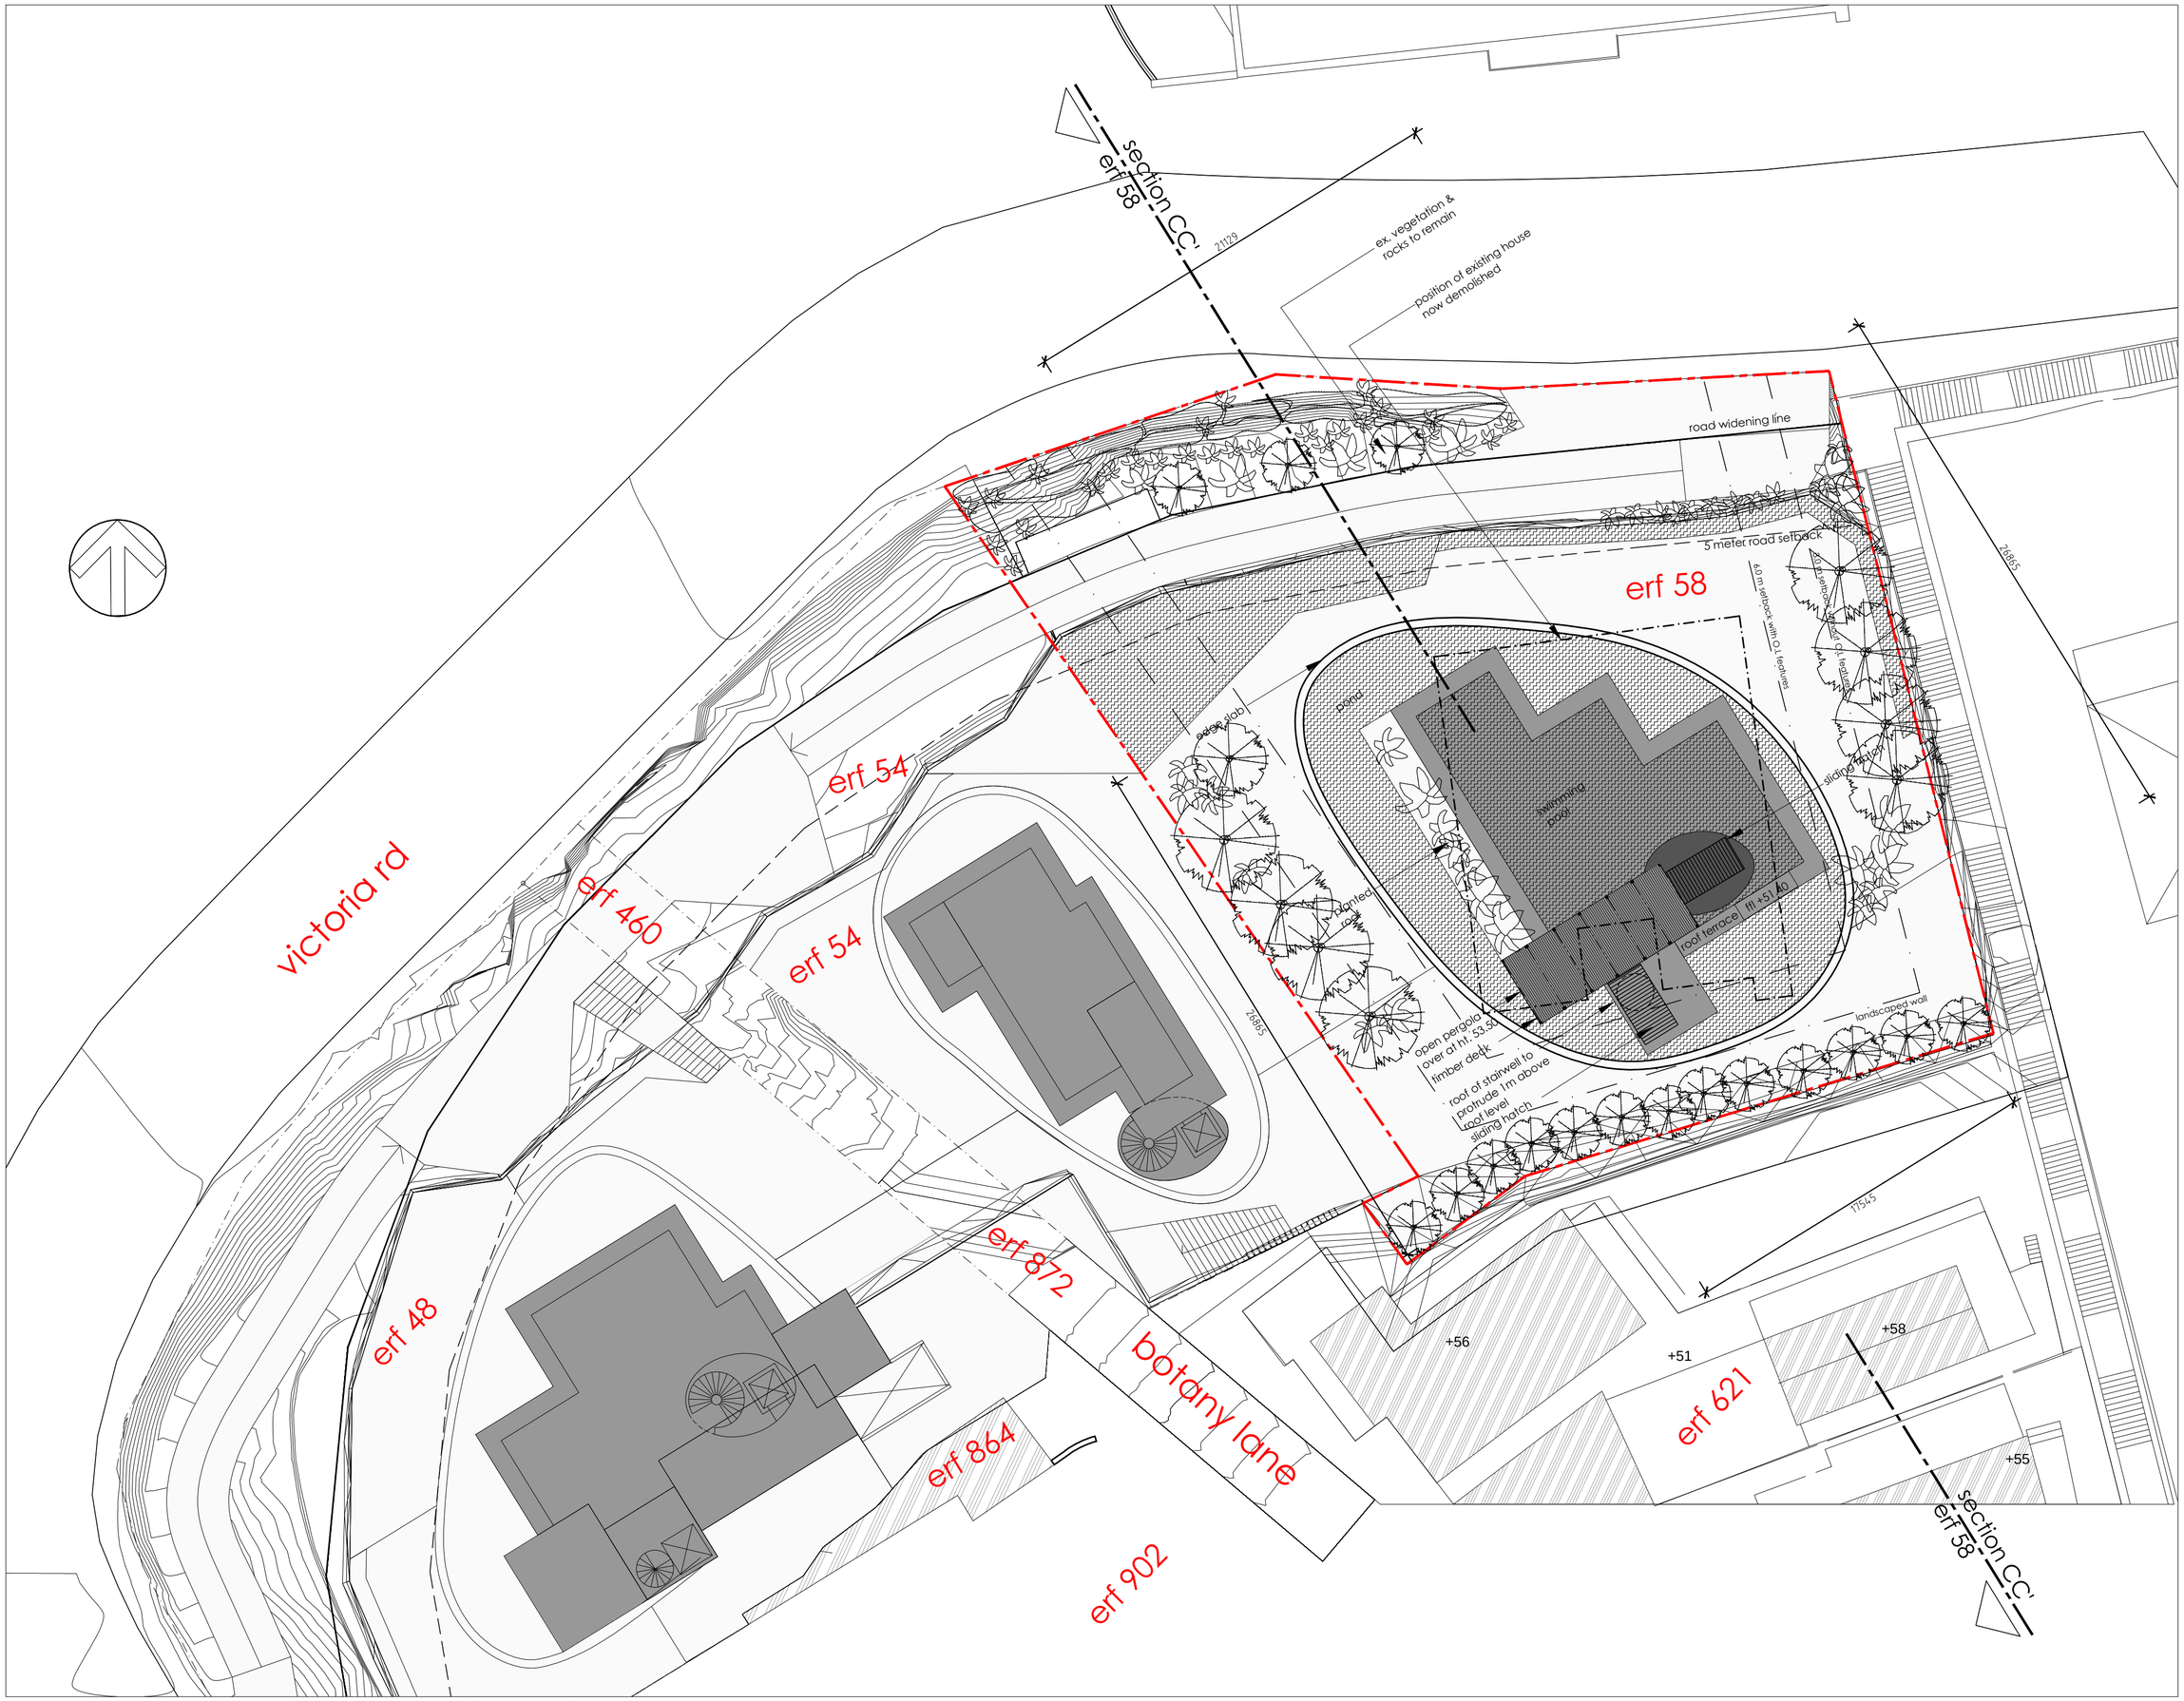

ARCHITECT:

Lazzarini Pickering Architetti

Via Cola di Rienzo 28
00192 Roma Italy
Tel. +39.06.3210305
Fax +39.06.3216755

METROPOLIS
501 buiten kloof studios
8 kloof street, gardens
t. 021.423 7104
f. 021.424 7560

PROJECT:

proposed residence on erf 58 bantry bay for P. Ferrero

DRAWING:

roof plan

DATE:	SCALE:
11/05/2010	1/200
PROJECT No:	DRAWING No:
M1005	C214